VICINITY MAP (NOT TO SCALE)

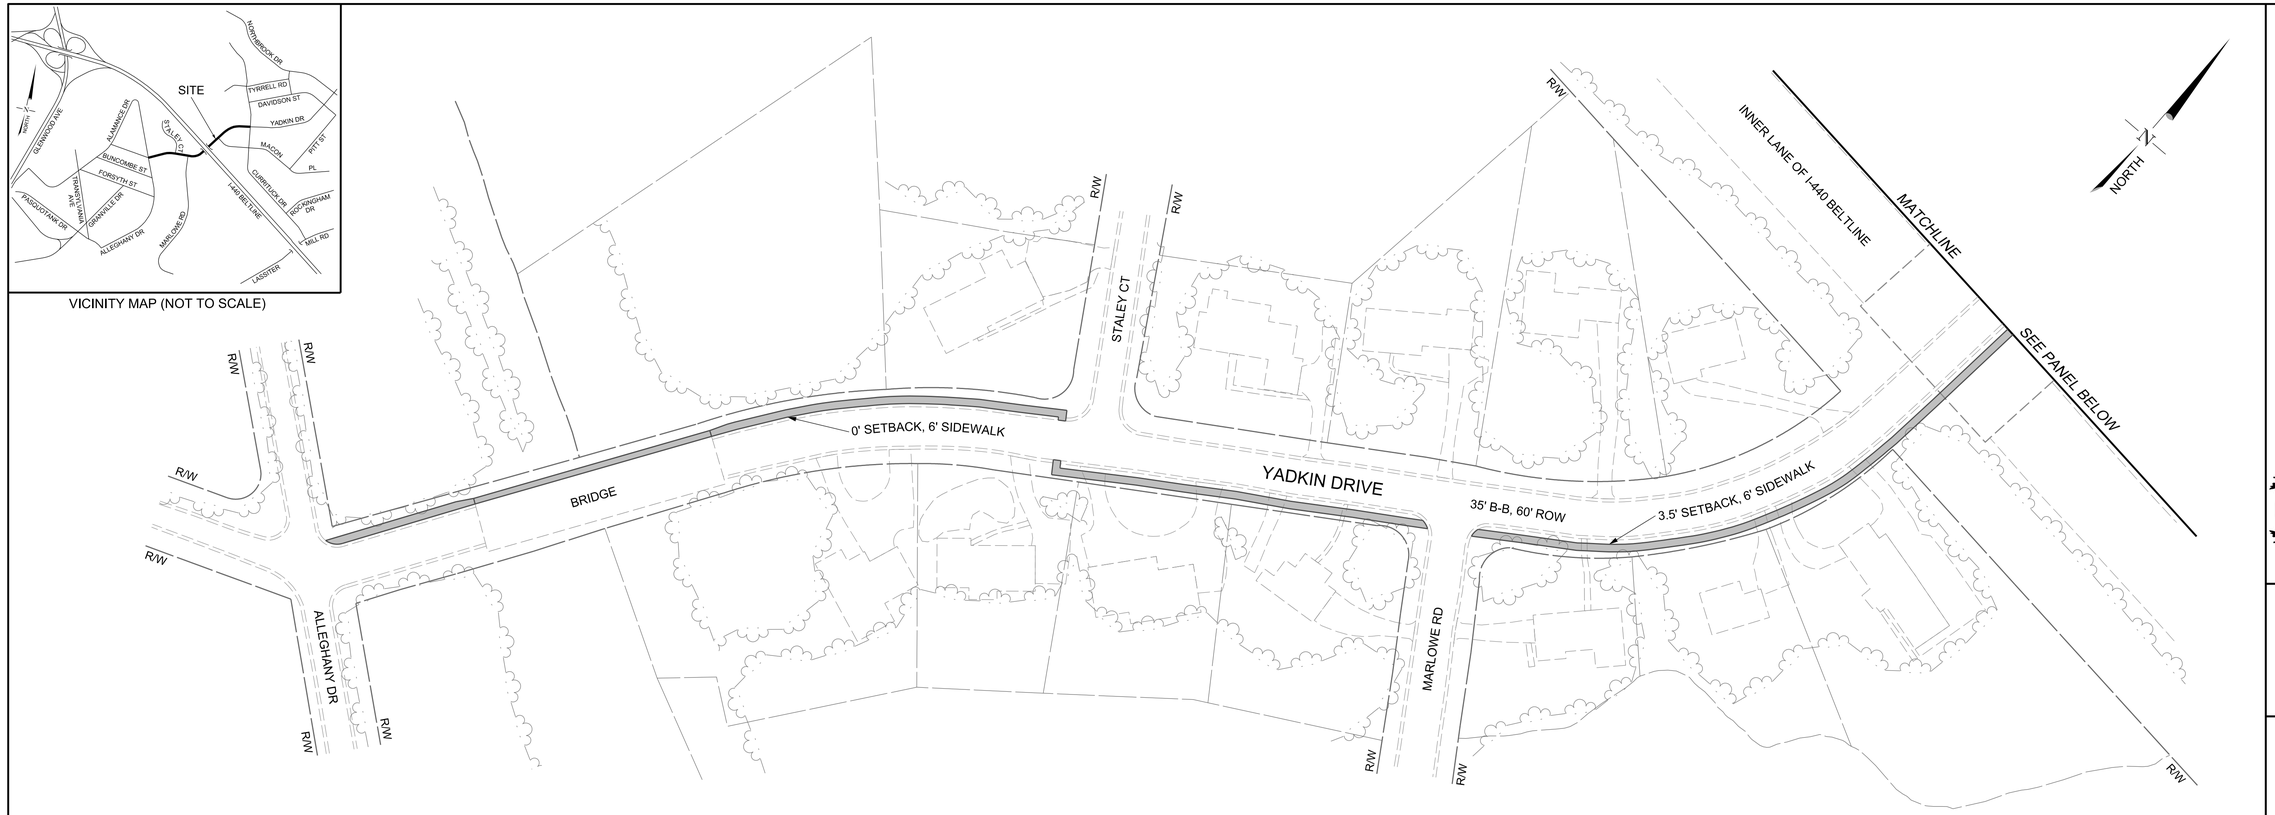

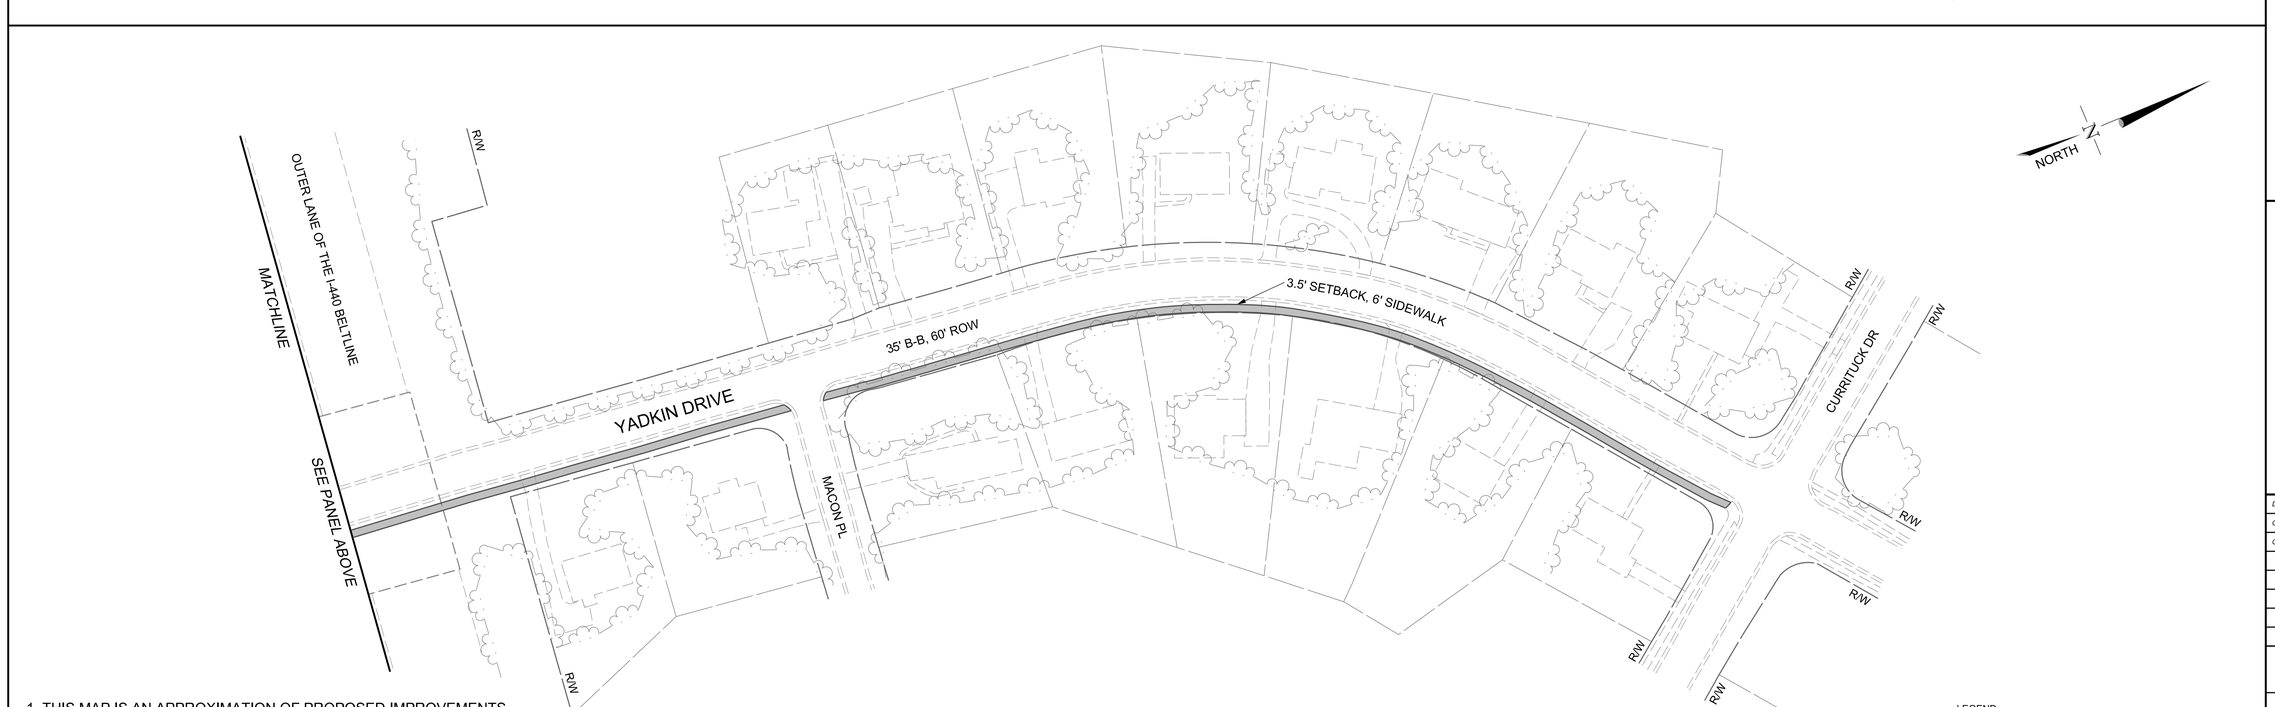

1. THIS MAP IS AN APPROXIMATION OF PROPOSED IMPROVEMENTS.
2. THIS MAP IS NOT INTENDED TO BE USED FOR DESIGN.
3 .ADDITIONAL EASEMENTS MAY BE NEEDED IN ORDER TO INSTALL THE IMPROVEMENTS AS PROPOSED.
4 .PLANIMETRICS ARE PER WAKE COUNTY GIS INFORMATION, NOT EXACT AND NOT FIELD VERIFIED.

60 30 0 60 120
GRAPHIC SCALE 1"=50'

LEGEND
PROPOSED IMPROVEMENTS
EXISTING CURB & GUTTER
EXISTING SIDEWALK
EXISTING PROPERTY
EXISTING RIGHT OF WAY

CITY OF RALEIGH
PUBLIC WORKS DEPARTMENT

SIDEWALK
PETITION #2016-0002

YADKIN DRIVE

FROM ALLEGHANY DRIVE
TO CURRITUCK DRIVE

DATE:	6-21-2016
CADD TECH:	WDP
CHECKED BY:	

REVISIONS

NO.	DATE

SCALES
HSCALE 1" = 60'
VSCALE N/A

SHEET NO.
SHT1

P:\2016_Projects\DC20160005Yadkin\PETITIONS\CADD\Sht1.dgn Default 6/30/2016 11:18:51 AM