CITY OF RALEIGH
PUBLIC WORKS DEPARTMENT

CLARK AVENUE SIDEWALKS PROJECT
2012 SIDEWALK IMPROVEMENTS
PUBLIC MEETING MAP
FEBRUARY 28, 2013

LEGEND

- PROPOSED SLOPE EASEMENTS
- PROPOSED CONSTRUCTION EASEMENTS
- PROPOSED RIGHT OF WAY
- PROPOSED DRIVEWAY EASEMENT
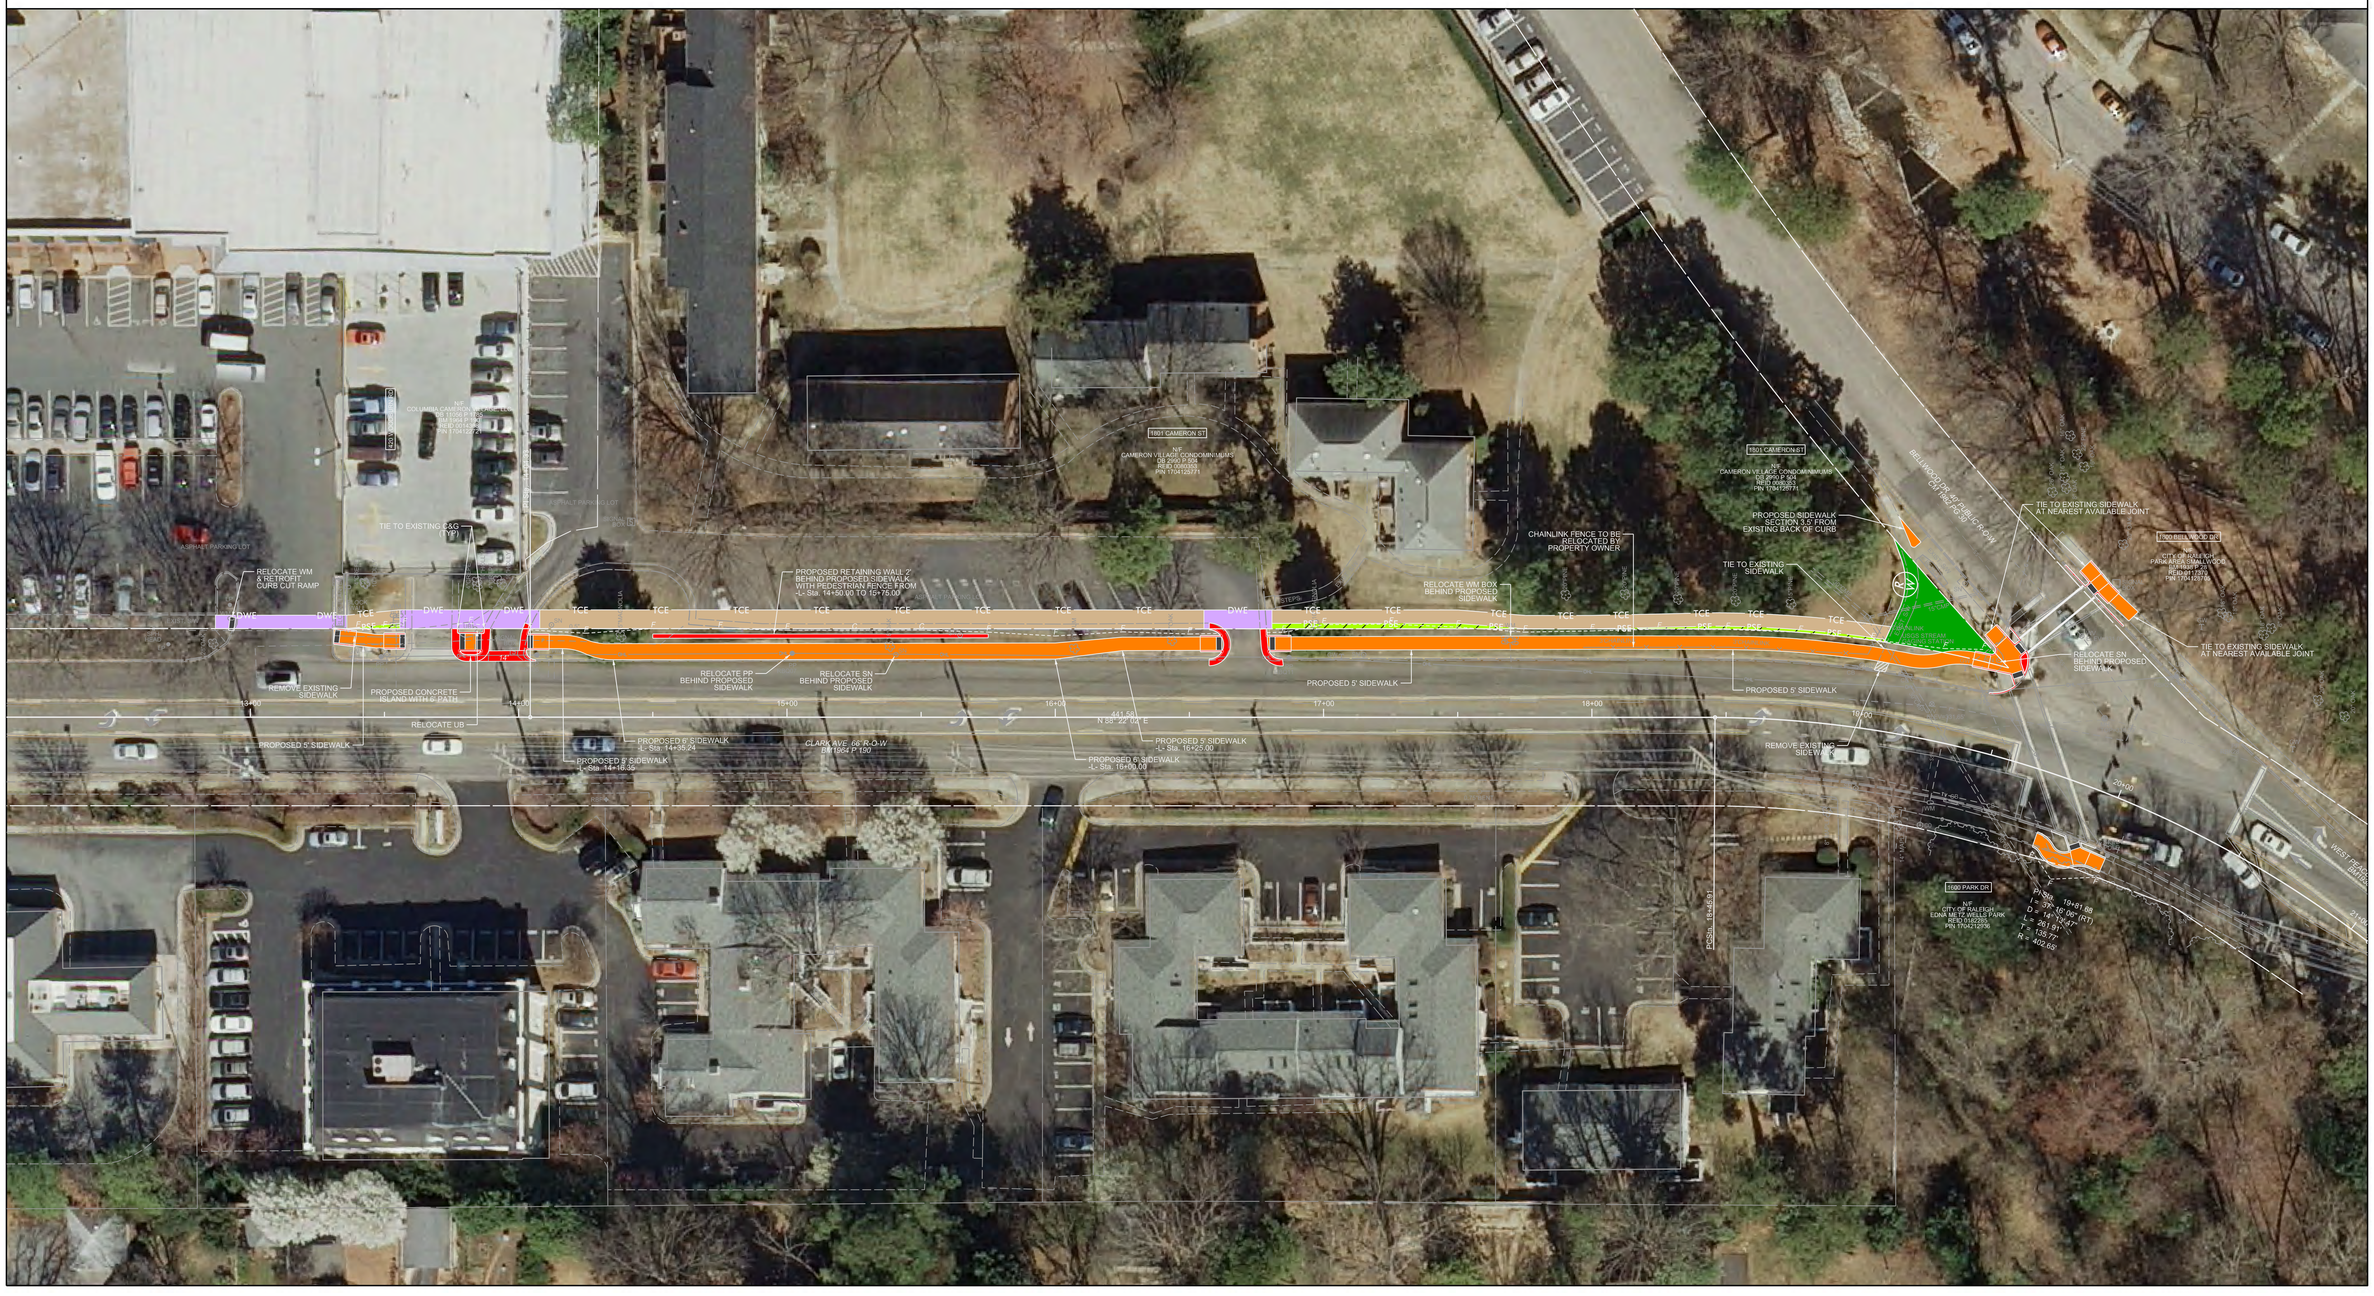
GRAPHIC SCALE 1"=20'