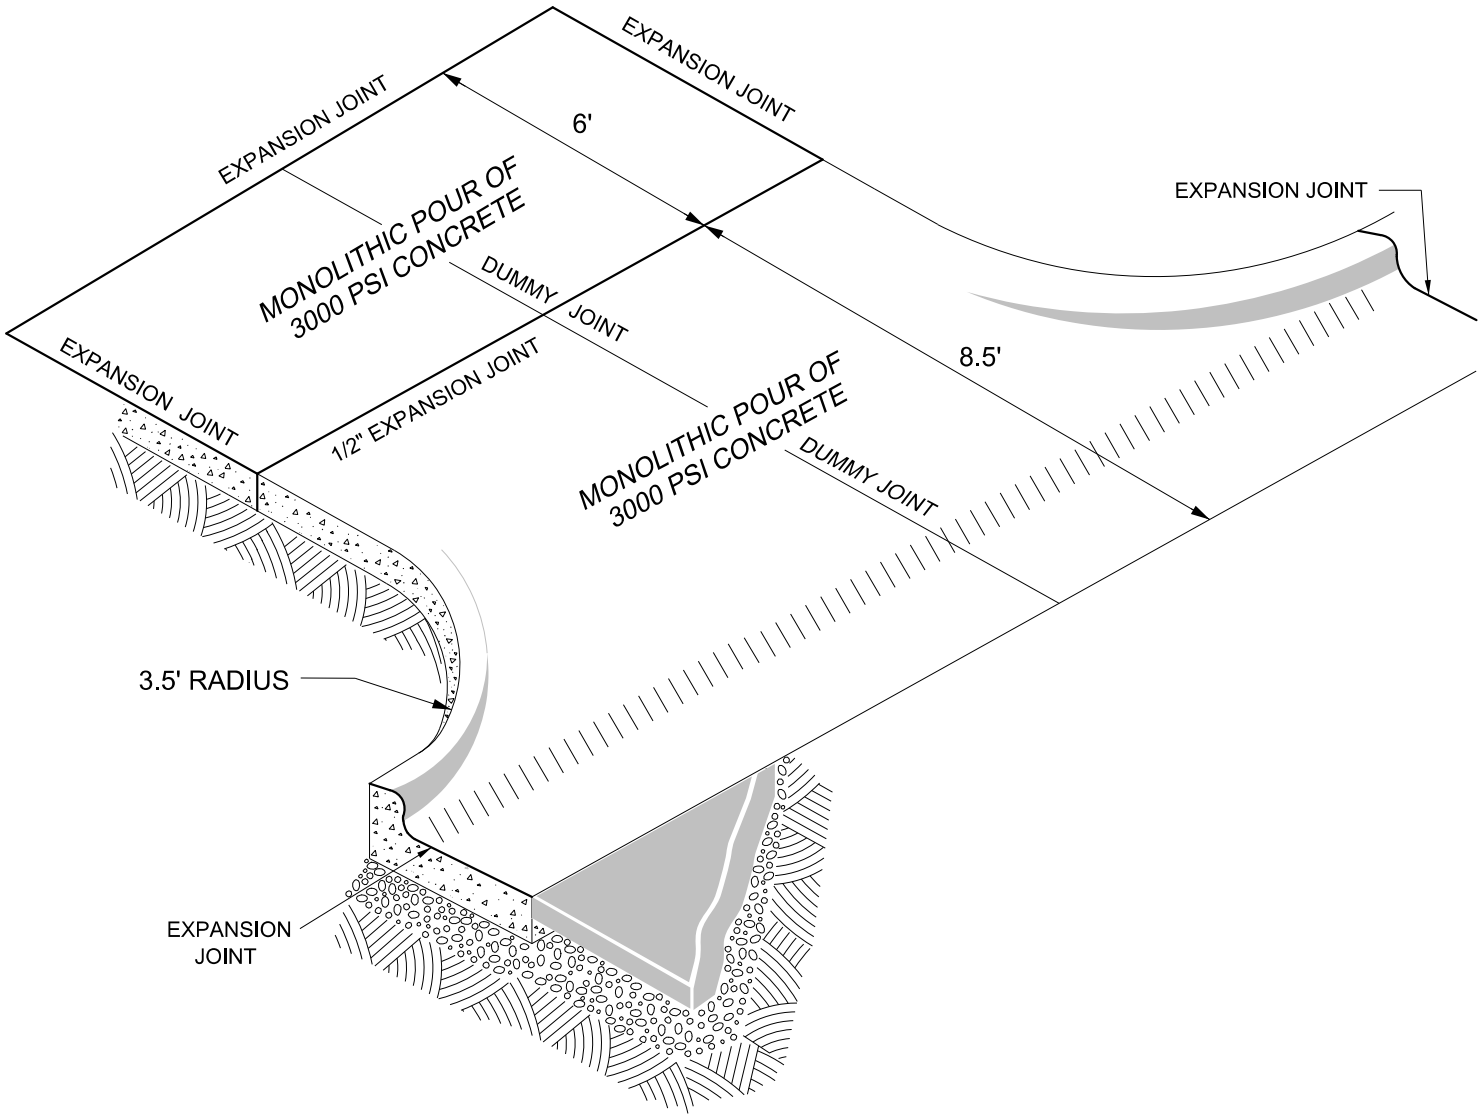

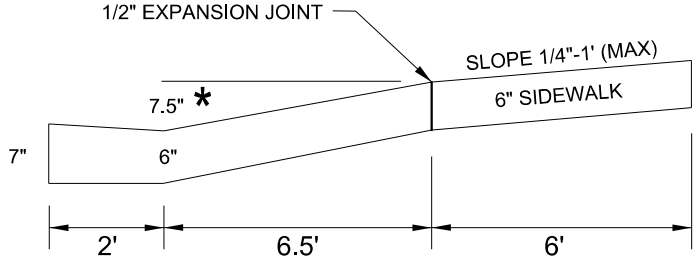

* USE 6.5" WHEN DRIVEWAY IS USED IN LIEU OF A WHEELCHAIR RAMP TO ACCOMMODATE 12:1 MAXIMUM SLOPE (ADA COMPLIANT), SUCH AS IN A CUL-DE SAC.

SHEET 1 OF 2

CITY OF RALEIGH
PUBLIC WORKS DEPARTMENT

REVISIONS	DATE: 9/1/13	NOT TO SCALE
	DRIVEWAY AND SIDEWALK DETAIL	
	T-10.01.1	